


- NOTES:**
1. LIGHTING FIXTURES AT THE ENTRANCE TO THE BULKHEAD SHALL BE CONTROLLED BY THE LIGHTING CONTROL TIME SWITCH.
 2. FOR SYMBOL LIST SEE DWG. 11-0.
 3. ALL LIGHT FIXTURES INDICATED TO BATTERY BACKUP PACK SHALL BE LINE SIDE OF THE LOCAL SWITCH.

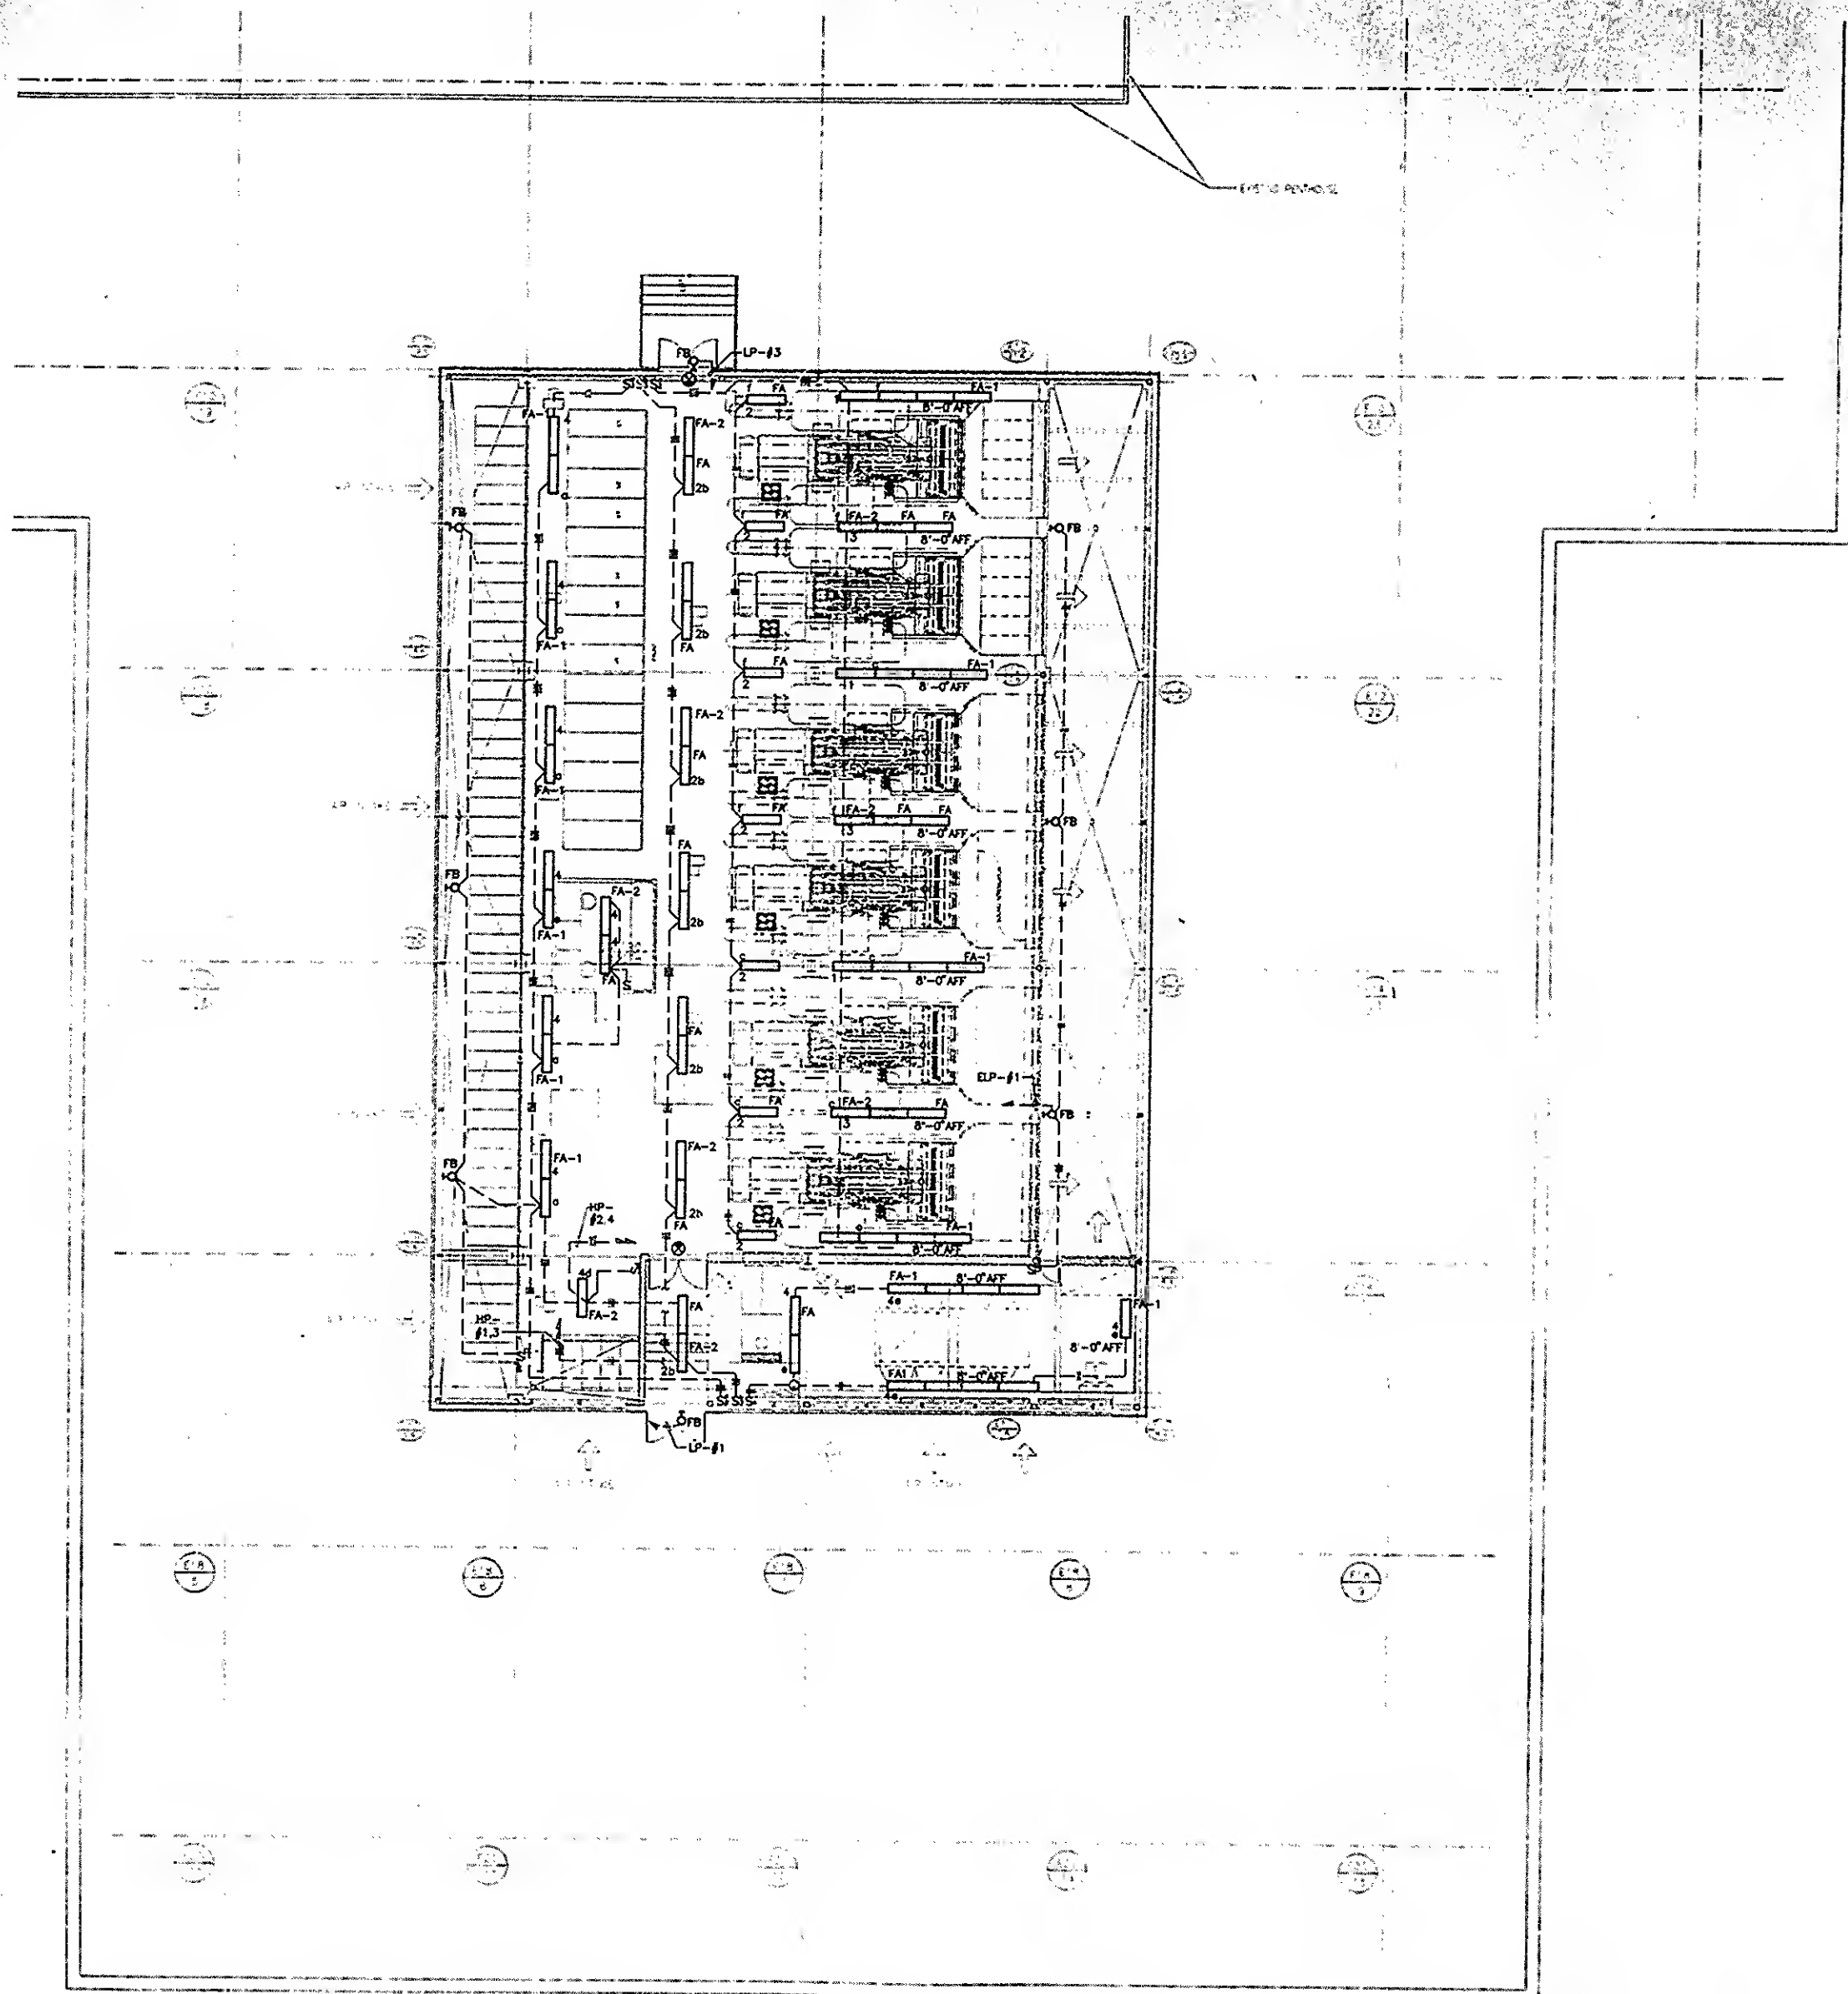

LIGHTING FIXTURES

TYPE	FA
DESCRIPTION	1x4 2-LAMP CEILING TYPE FLUORESCENT
MANUFACTURER/CATALOG NO.	LITHONIA #EL2
LAMPS/VOLTAGE	(2) 35W T8 277 VOLT ELECT

TYPE	FA-1
DESCRIPTION	1x4 1-LAMP CEILING TYPE FLUORESCENT
MANUFACTURER/CATALOG NO.	LITHONIA #EL1
LAMPS/VOLTAGE	(1) 35W T8 277 VOLT ELECT

TYPE	FA-2
DESCRIPTION	1x4 2-LAMP CEILING TYPE FLUORESCENT BALAST / BATT
MANUFACTURER/CATALOG NO.	LITHONIA #EL2
LAMPS/VOLTAGE	(2) 35W T8 277 VOLT ELECT

TYPE	FB
DESCRIPTION	IMPACT RESISTANT COLOR BLACK
MANUFACTURER/CATALOG NO.	HUBBELL #R101
LAMPS/VOLTAGE	(1) 20W 120 VOLT FACTOR

TYPE	FC
DESCRIPTION	2-LAMP EXPLOSION-PROOF WITH HEAVY-DUTY
MANUFACTURER/CATALOG NO.	CROUSE-HINDS #
LAMPS/VOLTAGE	(2) 32W T8 120 VOLT ELECT

TYPE	FC-1
DESCRIPTION	2-LAMP EXPLOSION-PROOF WITH EMERGENCY
MANUFACTURER/CATALOG NO.	CROUSE-HINDS #
LAMPS/VOLTAGE	(2) 32W T8 120 VOLT EMERGENCY

TYPE	X
DESCRIPTION	EDGE LIT EXIT LIGHT BACKGROUND
MANUFACTURER/CATALOG NO.	PEACHTREE #
LAMPS/VOLTAGE	LED 277 VOLT

TYPE	XA
DESCRIPTION	EDGE LIT EXIT LIGHT BACKGROUND
MANUFACTURER/CATALOG NO.	CROUSE-HINDS #
LAMPS/VOLTAGE	(2) 62W 120 VOLT

**5 WTC STANDBY GENERATOR BULKHEAD
LIGHTING PLAN**